



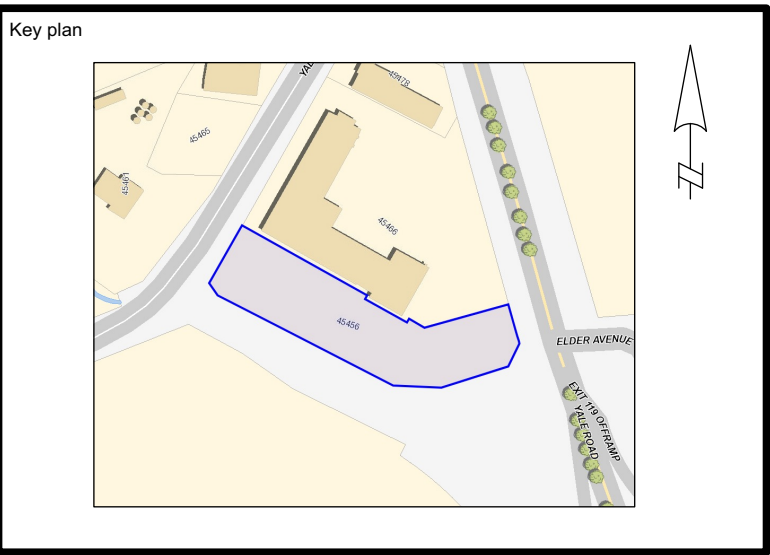

Notes:

1.1	29 JULY 2019	JB	RE- ISSUED FOR CONSTRUCTION	JB/RO
1.0	5 JULY 2019	JB	ISSUED FOR CONSTRUCTION	JB/RO
Rev.	Date	Drawn by	Revision	Checked by
This drawing shall not be used for construction purposes unless approved below.				
Approved		Date		

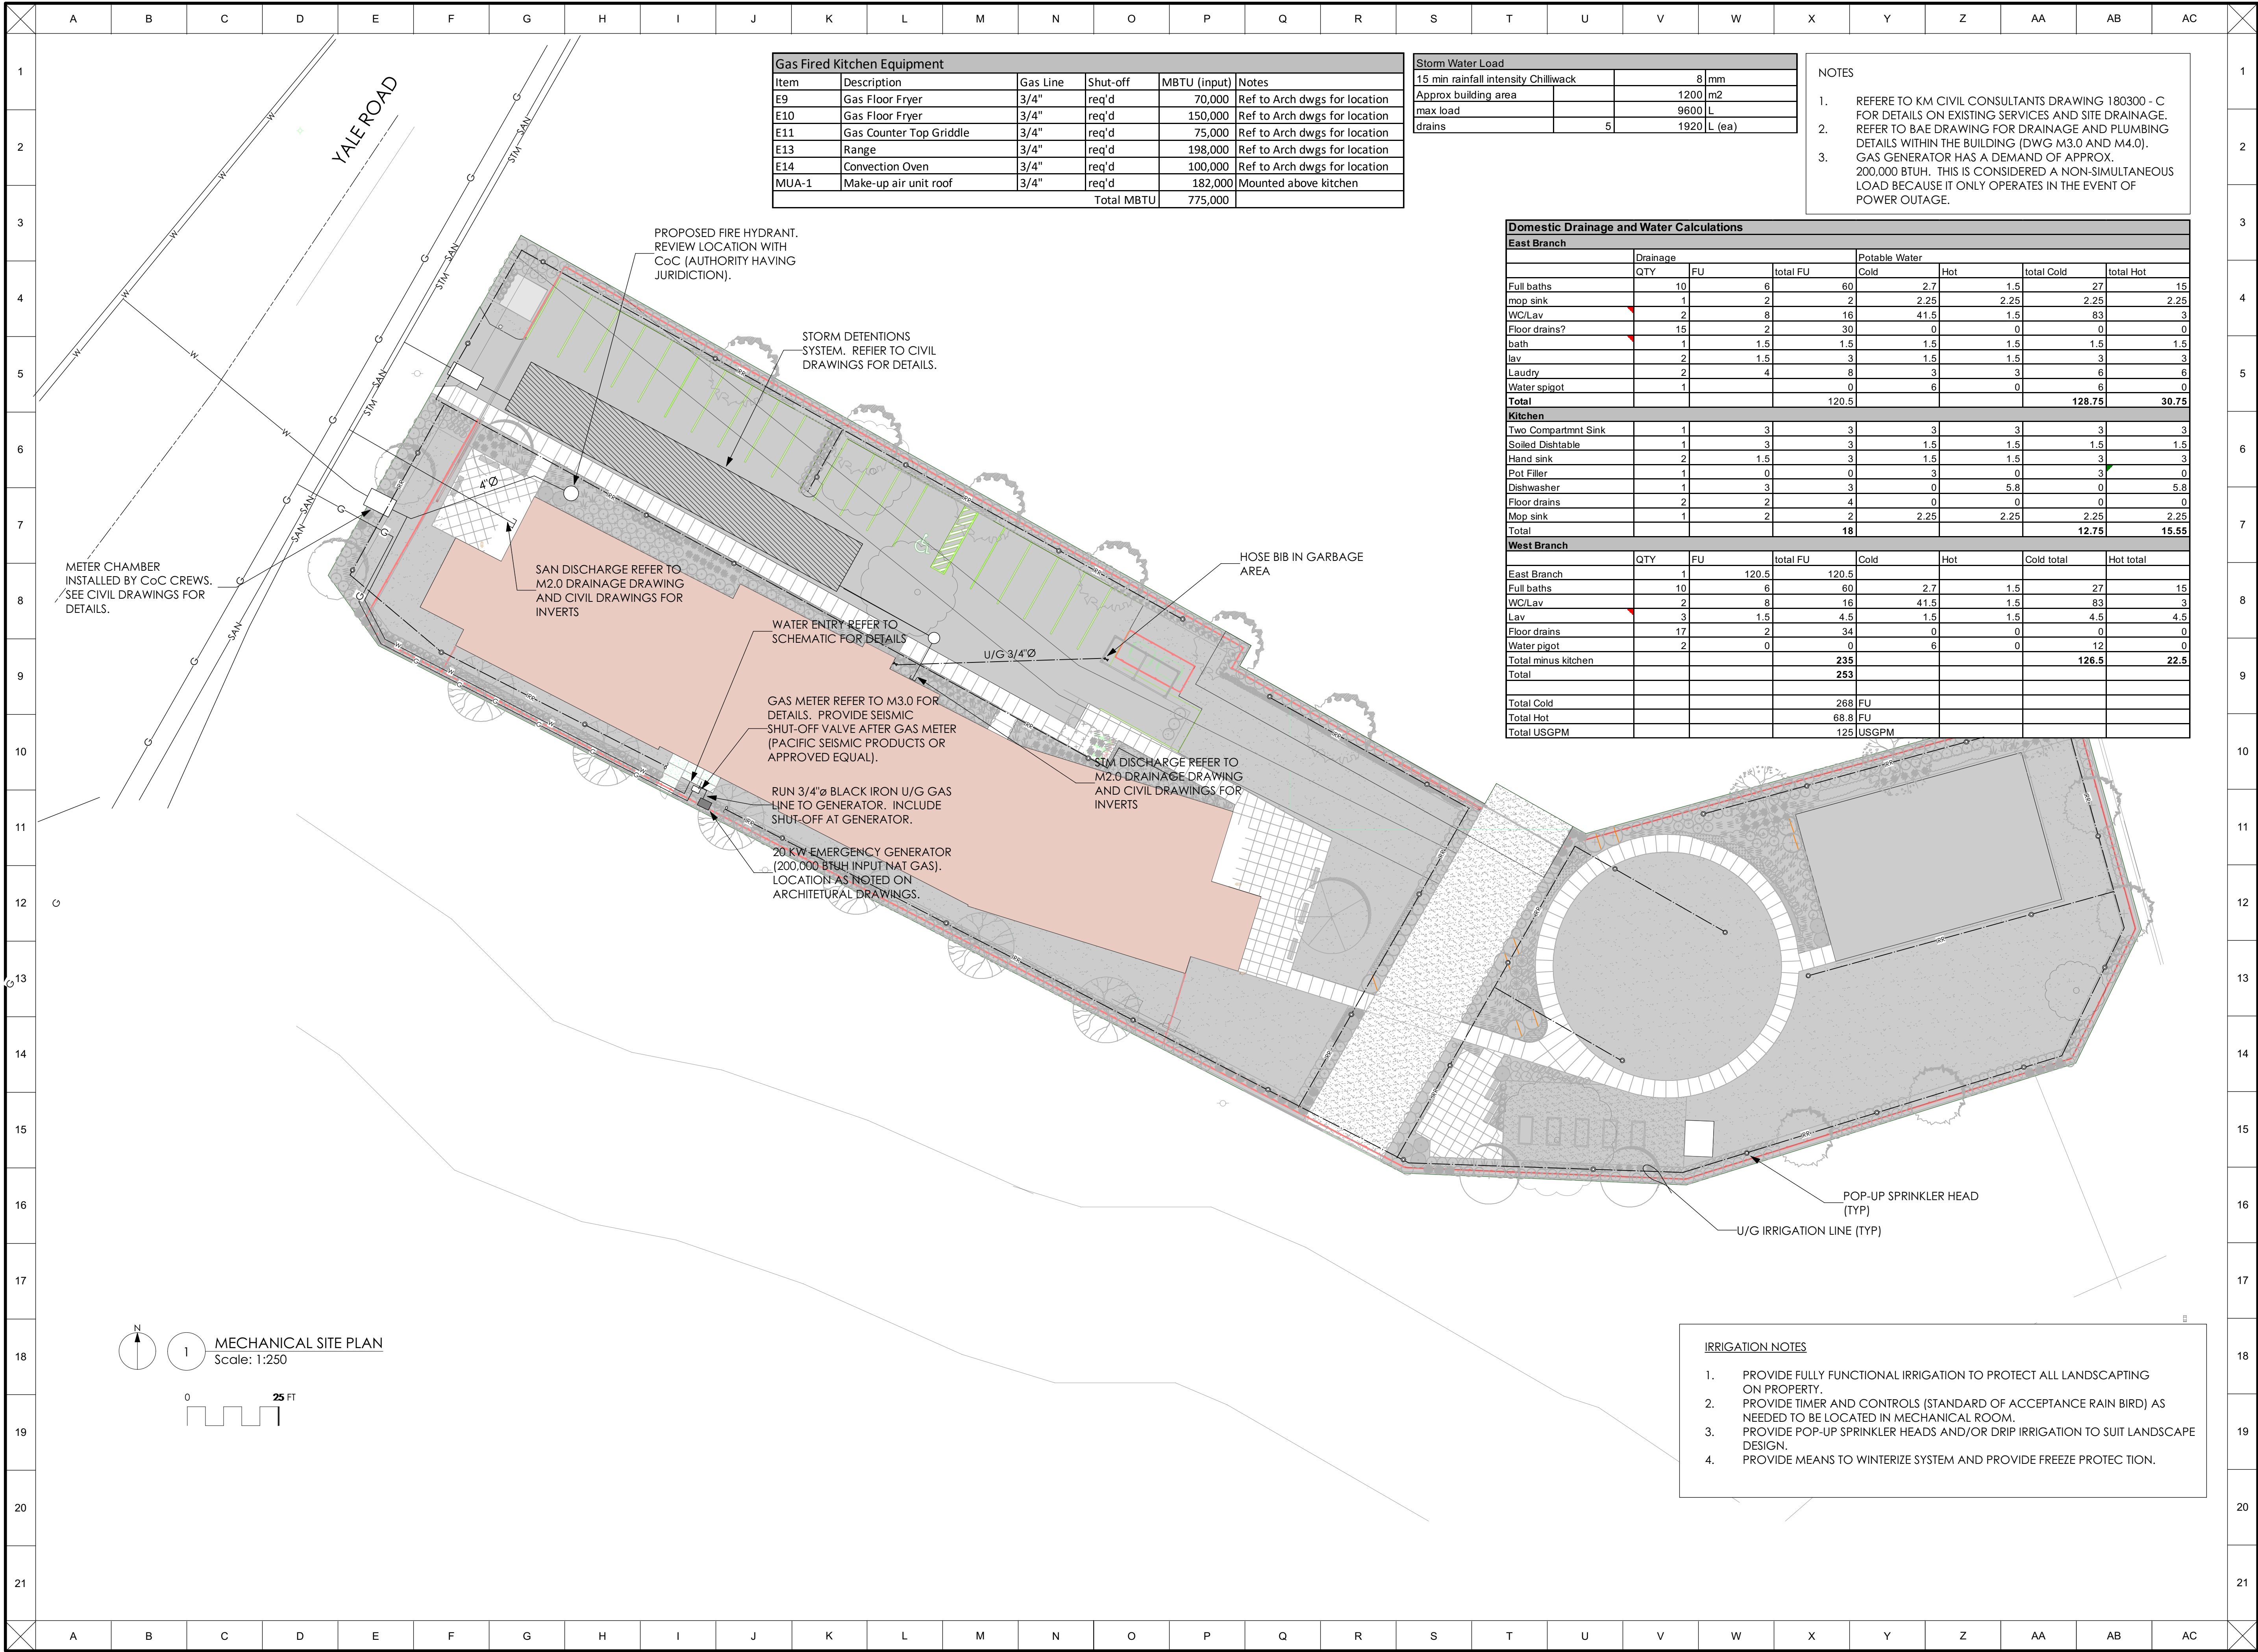

Craven, Huston, Powers
Architects
chparchitects.com
604-793-9445




Project
Youth Centre
45456 Yale Road
Chilliwack, BC


Drawing

SITE PLAN

Designed by	JB/RO	Drawn by	RO	Checked by	JB
Date	6 MARCH 2019	Scale	AS-SHOWN	Size	ARCH-D
Project #	CHILLIWACK YOUTH-18	Drawing #	M1.0	Revision	1.0

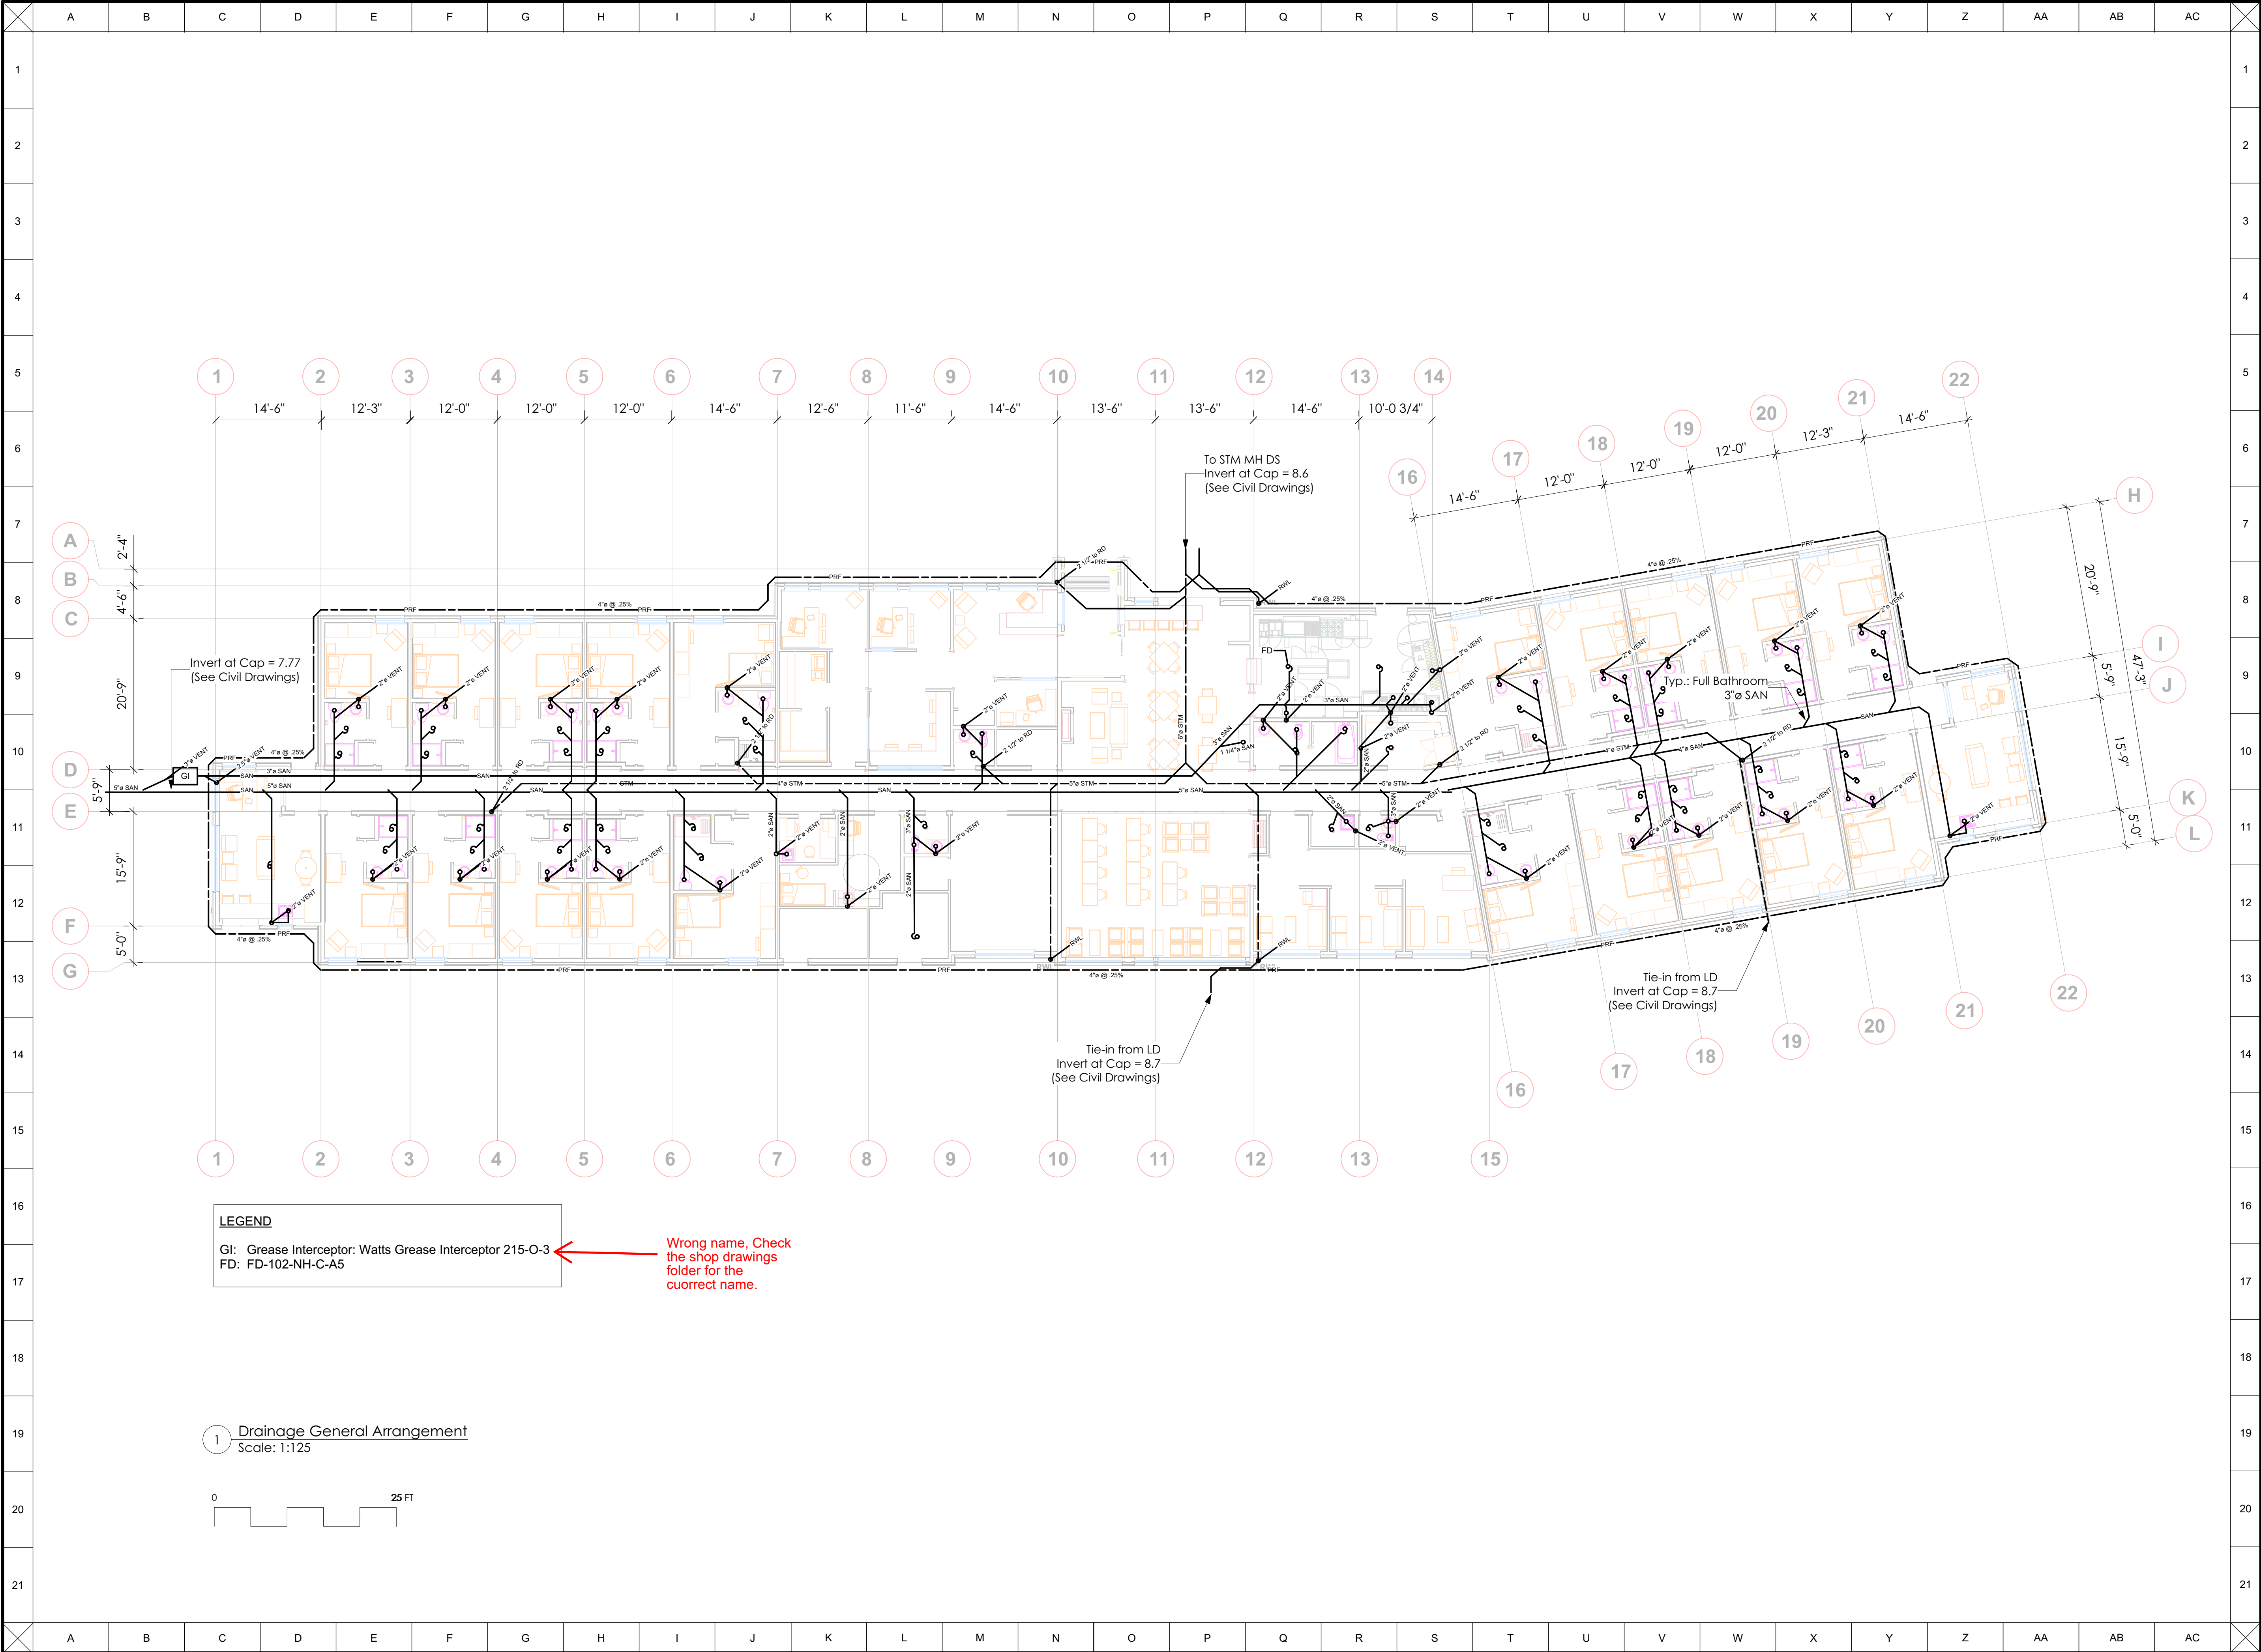

Wrong name. Check the shop drawings folder for the cuorrect name.

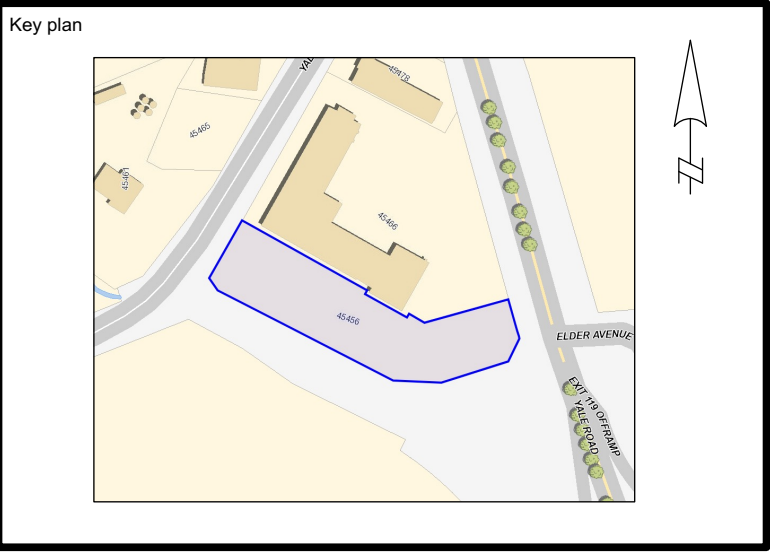

Notes:

1.2	5 JULY 2019	JB	REVISED FOR CONSTRUCTION	JB/RO
1.1	28 JUNE 2019	JB	REVISED FOR REVIEW/CONSTRUCTION	JB/RO
1.0	1 JUNE 2019	JB	REVISED FOR REVIEW/CONSTRUCTION	JB/RO
Rev.	Date	Drawn by	Revision	Checked by
This drawing shall not be used for construction purposes unless approved below.				
Approved		Date		

Seals

Craven, Huston, Powers
 Architects
 chparchitects.com
 604-793-9445





Project
 Youth Centre
 45456 Yale Road
 Chilliwack, BC

Drawing

DRAINAGE

Designed by	JB/RO	Drawn by	RO	Checked by	JB
Date	6 MARCH 2019	Scale	AS SHOWN	Size	ARCH-D
Project #	CHILLIWACK YOUTH-18	Drawing #	M2.0	Revision	2

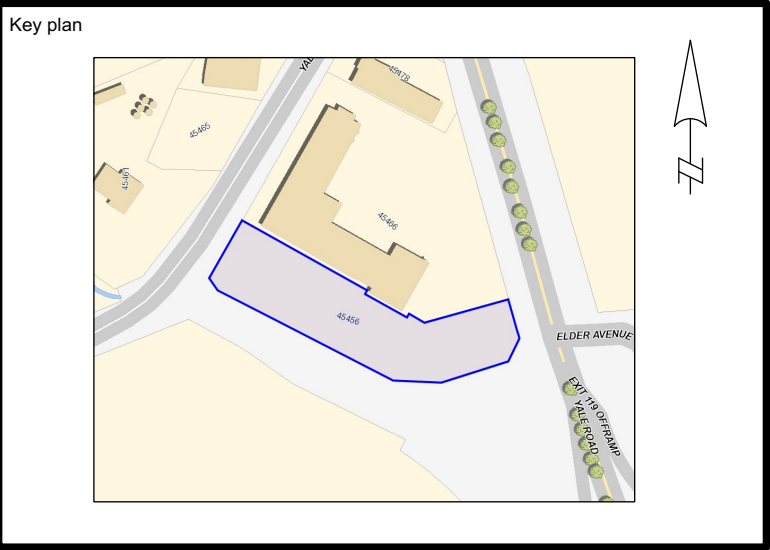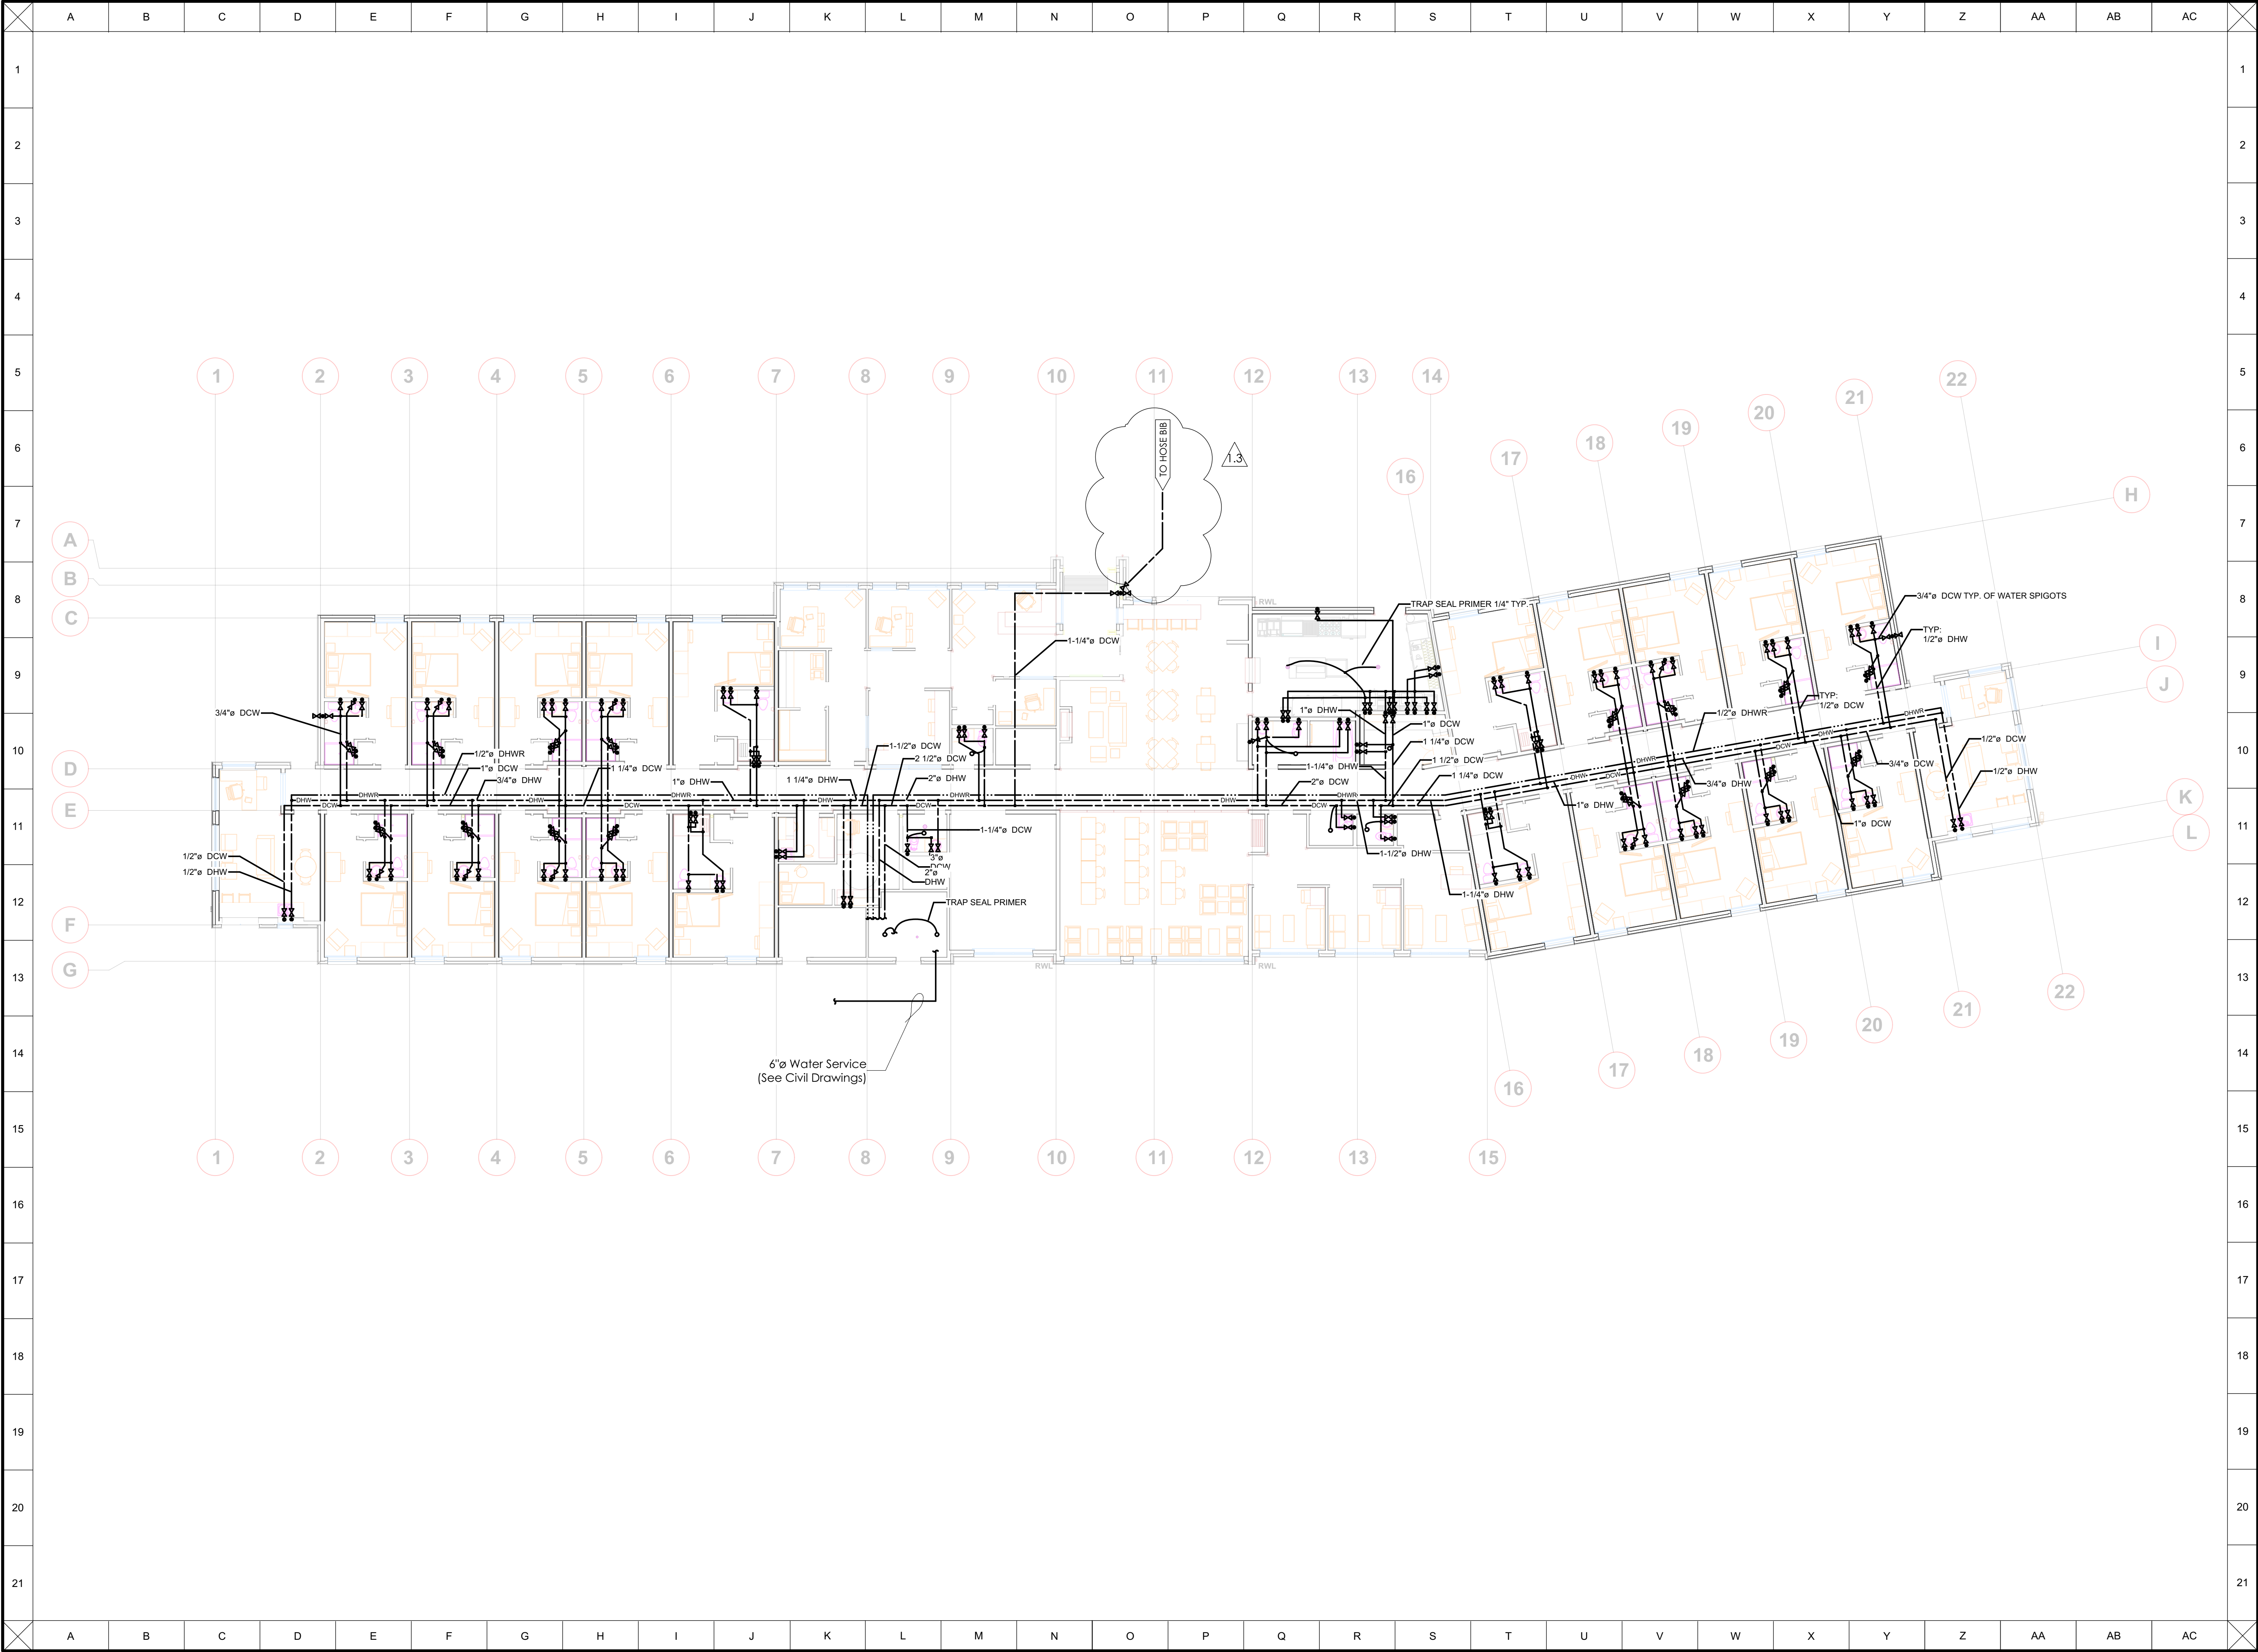

Notes:

1.3	29 JULY 2019	JB	RE- ISSUED FOR CONSTRUCTION	JB/RO
1.2	5 JULY 2019	JB	RE- ISSUED FOR CONSTRUCTION	JB/RO
1.1	28 JUNE 2019	JB	REVISED FOR REVIEW/CONSTRUCTION	JB/RO
1.0	1 JUNE 2019	JB	ISSUED FOR REVIEW/CONSTRUCTION	JB/RO

Rev.	Date	Drawn by	Revision	Checked by

This drawing shall not be used for construction purposes unless approved below.

Approved	Date

Seals

--


Craven, Huston, Powers
Architects
chparchitects.com
604-793-9445





Project
Youth Centre
45456 Yale Road
Chilliwack, BC

Drawing

PLUMBING			
Designed by	JB/RO	Drawn by	RO
Date	6 MARCH 2019	Scale	AS SHOWN
Project #	CHILLIWACK YOUTH-18	Drawing #	M3.0
		Size	ARCH-D
		Revision	1.0

 

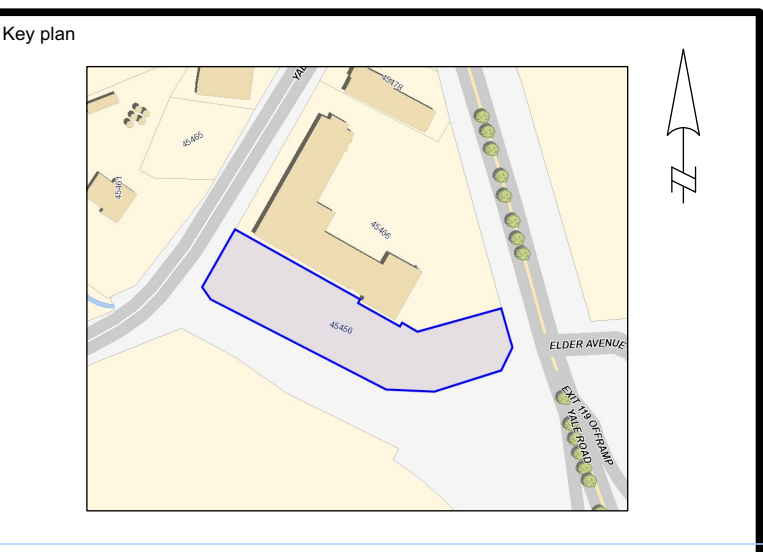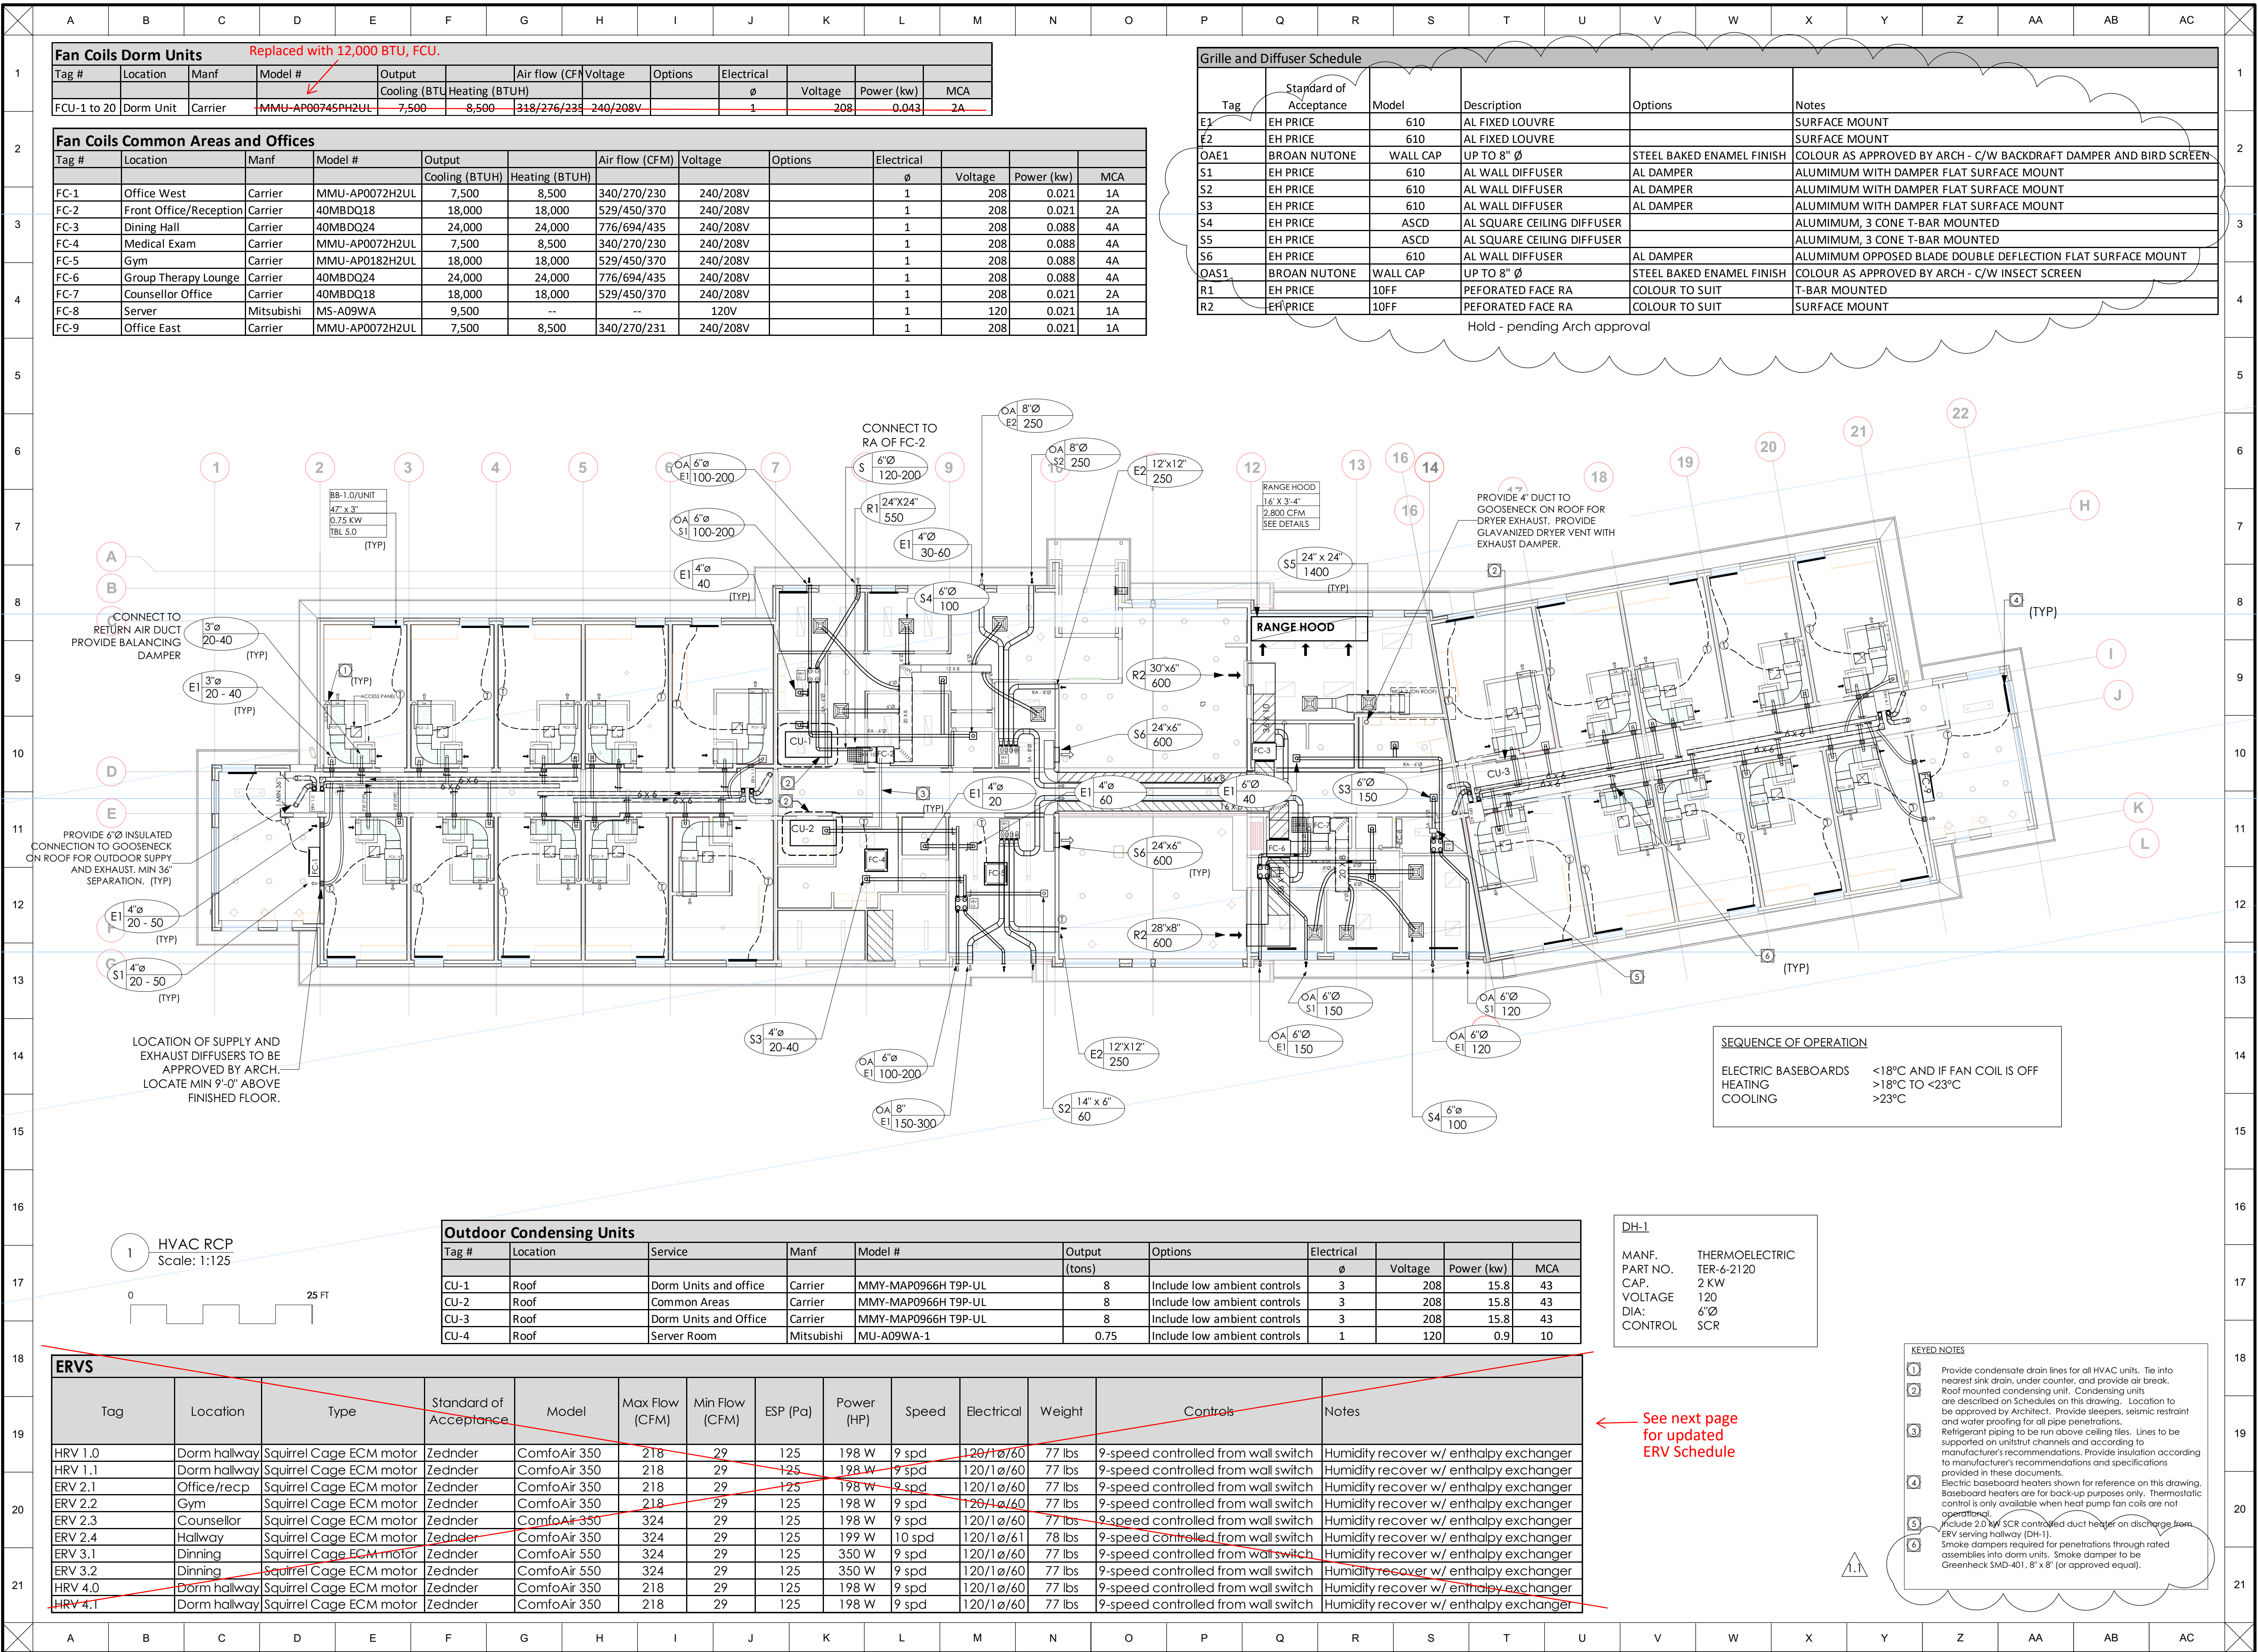

Notes:

Rev.	Date	Drawn by	Revision	Checked by
1.1	29 JULY 2019	JB	RE- ISSUED FOR CONSTRUCTION	JB/RO
1.0	5 JULY 2019	JB	ISSUED FOR CONSTRUCTION	JB/RO

This drawing shall not be used for construction purposes unless approved below.

Approved: _____ Date: _____

Seals

Craven, Huston, Powers
Architects
chparchitects.com
604-793-9445



Project
Youth Centre
45456 Yale Road
Chilliwack, BC

Drawing



Designed by	Drawn by	Checked by
JB/RO	RO	JB

Date: 6 MARCH 2019 Scale: AS-SHOWN Size: ARCH-D

Project # CHILLIWACK YOUTH-18 Drawing # M5.0 Revision: 0

Updated ERV Schedule

ERVS													
Tag	Location	Type	Standard of Acceptance	Model	Max Flow (CFM)	Min Flow (CFM)	ESP (Pa)	Power (HP)	Speed	Electrical	Weight	Controls	Notes
HRV 1.0	Dorm hallway	Squirrel Cage ECM motor	Zednder	ComfoAir 350	218	29	125	198 W	9 spd	120/1ø/60	77 lbs	9-speed controlled from wall switch	Humidity recover w/ enthalpy exchanger
HRV 1.1	Dorm hallway	Squirrel Cage ECM motor	Zednder	ComfoAir 350	218	29	125	198 W	9 spd	120/1ø/60	77 lbs	9-speed controlled from wall switch	Humidity recover w/ enthalpy exchanger
ERV 2.1	Office/recp	Squirrel Cage ECM motor	Zednder	ComfoAir 350	218	29	125	198 W	9 spd	120/1ø/60	77 lbs	9-speed controlled from wall switch	Humidity recover w/ enthalpy exchanger
ERV 2.2	Gym	Squirrel Cage ECM motor	Zednder	ComfoAir 350	218	29	125	198 W	9 spd	120/1ø/60	77 lbs	9-speed controlled from wall switch	Humidity recover w/ enthalpy exchanger
ERV 2.3	Counsellor	Squirrel Cage ECM motor	Zednder	ComfoAir 350	218	29	125	198 W	9 spd	120/1ø/60	77 lbs	9-speed controlled from wall switch	Humidity recover w/ enthalpy exchanger
ERV 2.4	Hallway	Squirrel Cage ECM motor	Zednder	ComfoAir 350	218	29	125	199 W	9 spd	120/1ø/60	77 lbs	9-speed controlled from wall switch	Humidity recover w/ enthalpy exchanger
ERV 3.1	Dinning	Squirrel Cage ECM motor	Zednder	ComfoAir 550	324	29	125	350 W	9 spd	120/1ø/60	104 lbs	9-speed controlled from wall switch	Humidity recover w/ enthalpy exchanger
ERV 3.2	Dinning	Squirrel Cage ECM motor	Zednder	ComfoAir 550	324	29	125	350 W	9 spd	120/1ø/60	104 lbs	9-speed controlled from wall switch	Humidity recover w/ enthalpy exchanger
HRV 4.0	Dorm hallway	Squirrel Cage ECM motor	Zednder	ComfoAir 350	218	29	125	198 W	9 spd	120/1ø/60	77 lbs	9-speed controlled from wall switch	Humidity recover w/ enthalpy exchanger
HRV 4.1	Dorm hallway	Squirrel Cage ECM motor	Zednder	ComfoAir 350	218	29	125	198 W	9 spd	120/1ø/60	77 lbs	9-speed controlled from wall switch	Humidity recover w/ enthalpy exchanger

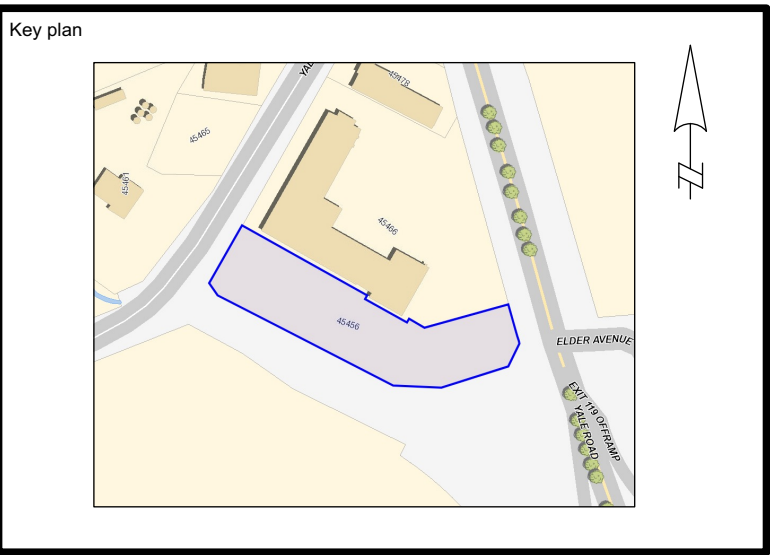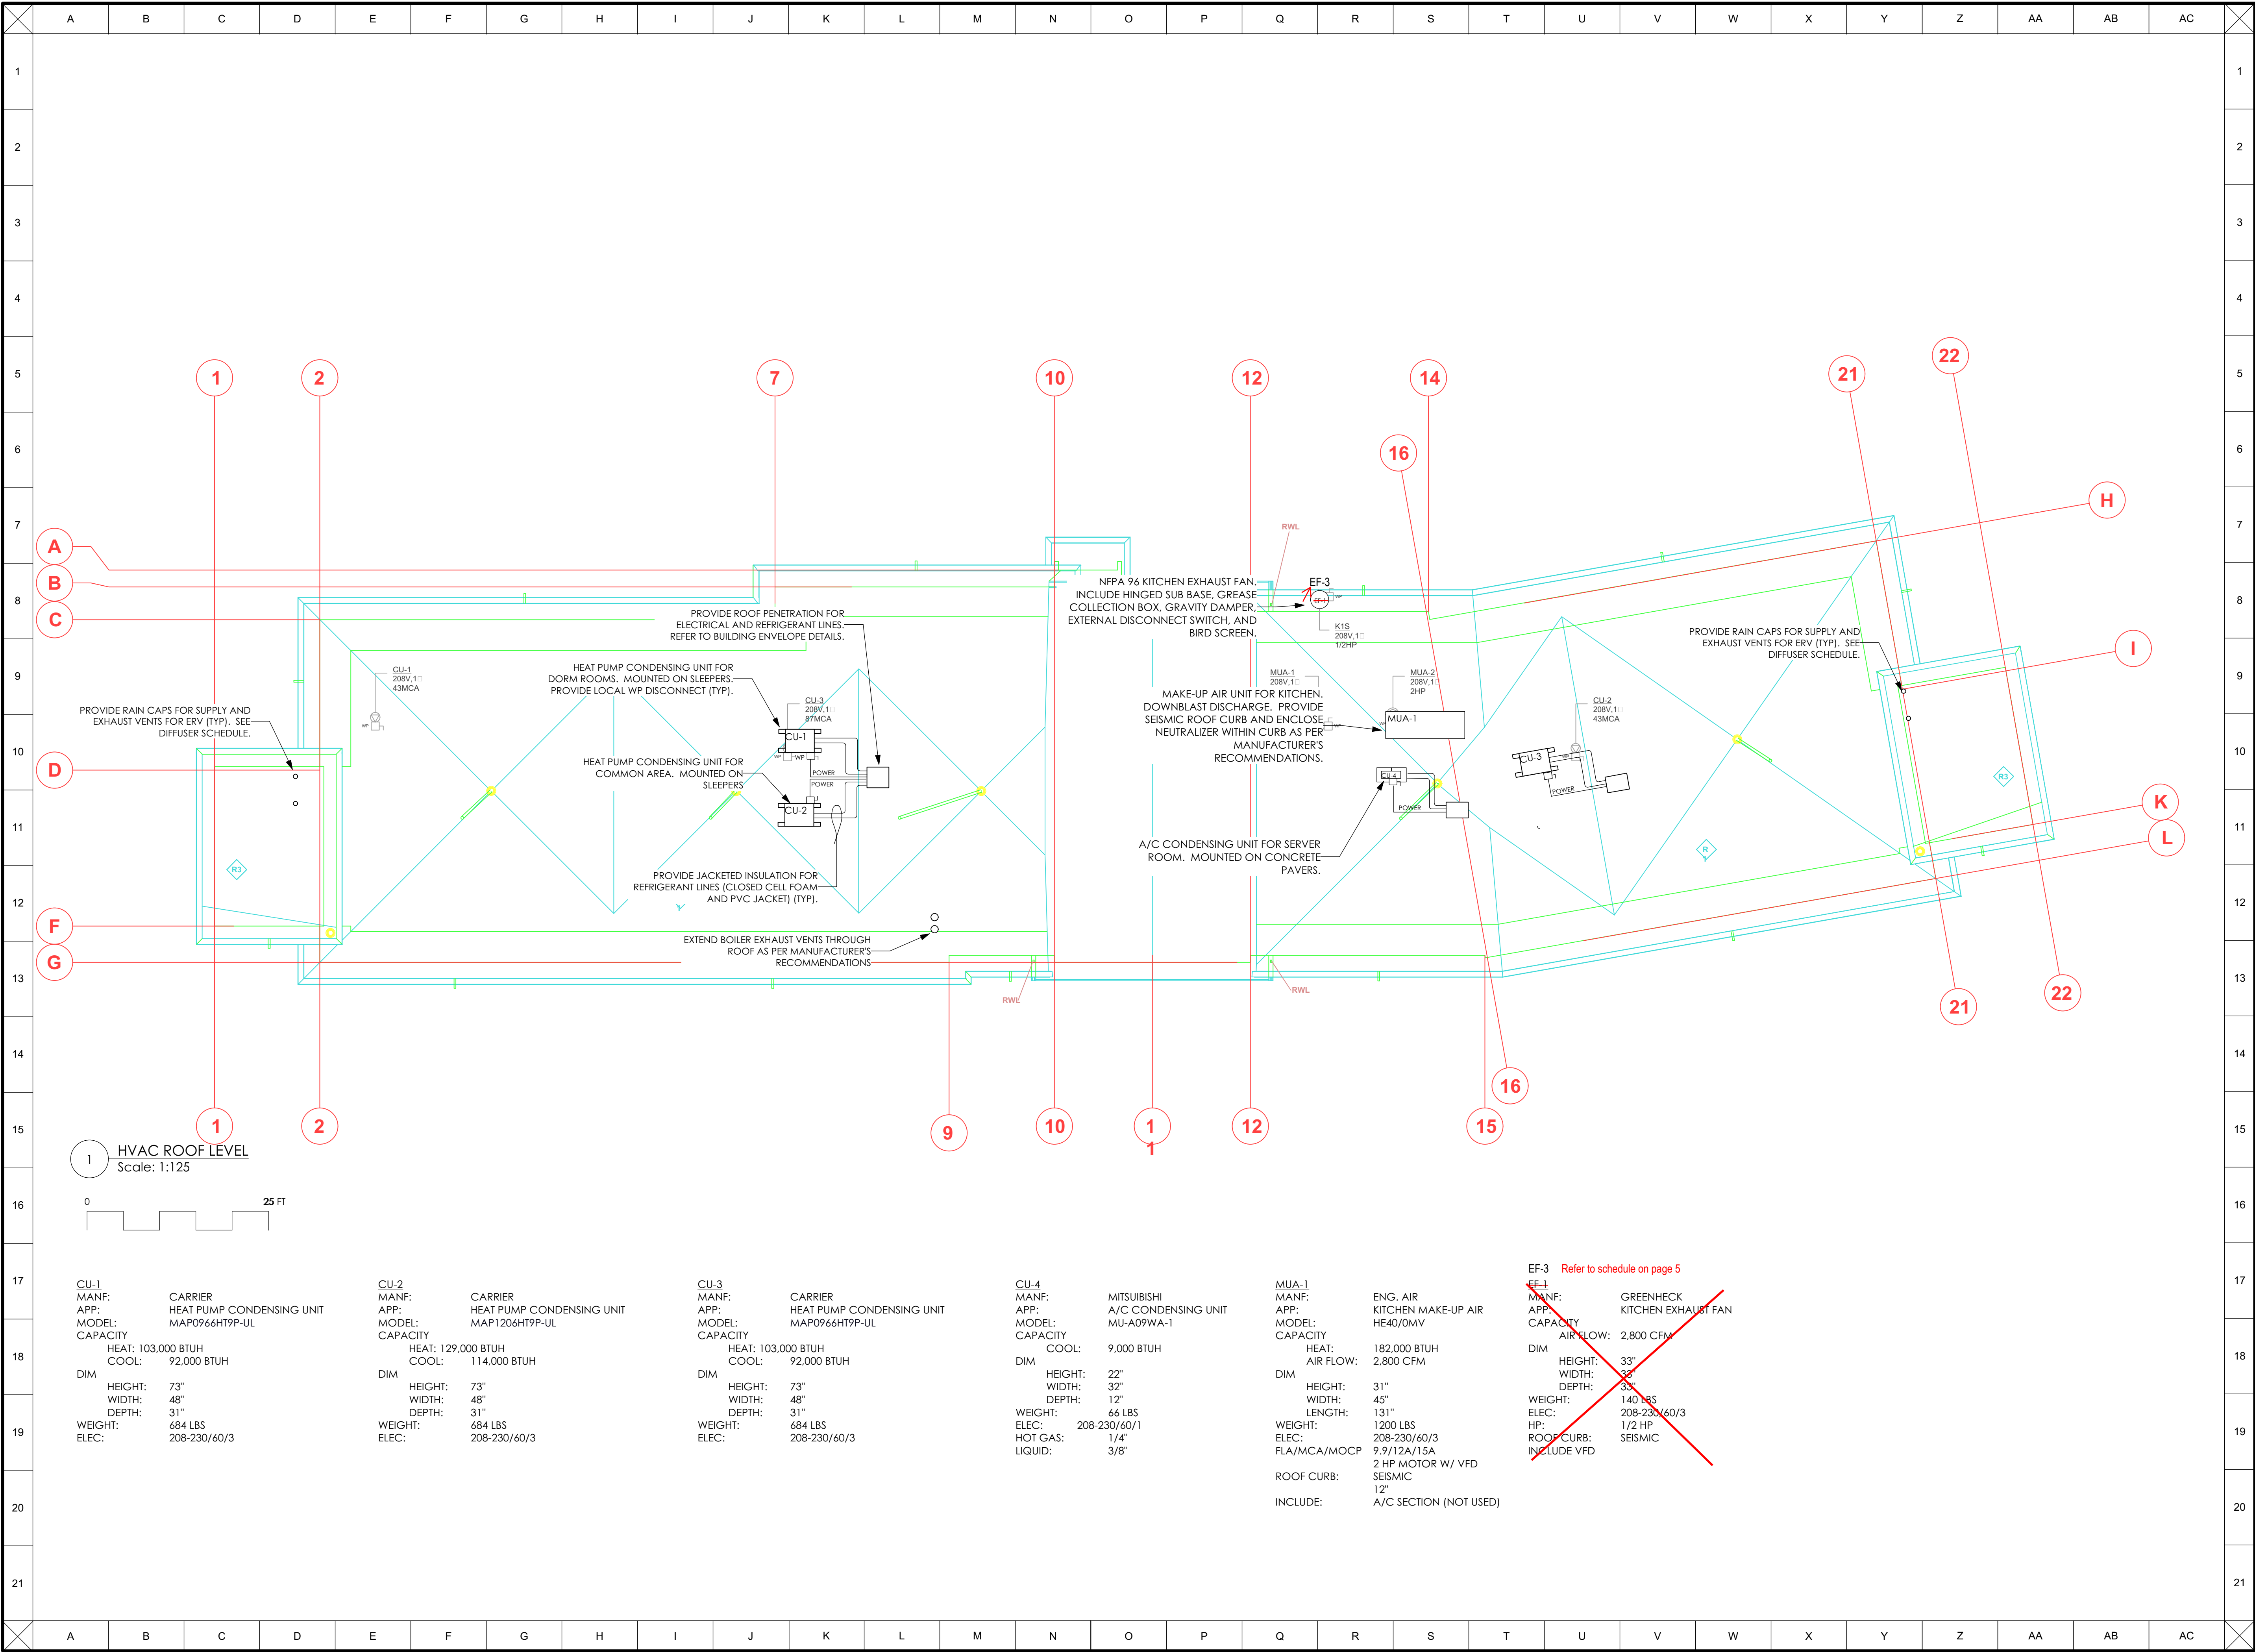

Notes:

1.1	29 JULY 2019	JB	RE- ISSUED FOR CONSTRUCTION	JB/RO
1.0	5 JULY 2019	JB	ISSUED FOR CONSTRUCTION	JB/RO
Rev.	Date	Drawn by	Revision	Checked by
This drawing shall not be used for construction purposes unless approved below.				
Approved				Date





Craven, Huston, Powers
Architects
chparchitects.com
604-793-9445



Project
Youth Centre
45456 Yale Road
Chilliwack, BC


Drawing

HVAC ROOF LEVEL			
Designed by	JB/RO	Drawn by	RO
Date	6 MARCH 2019	Scale	AS SHOWN
Project #	CHILLIWACK YOUTH-18	Drawing #	M6.0
Size	ARCH-D	Revision	1.0

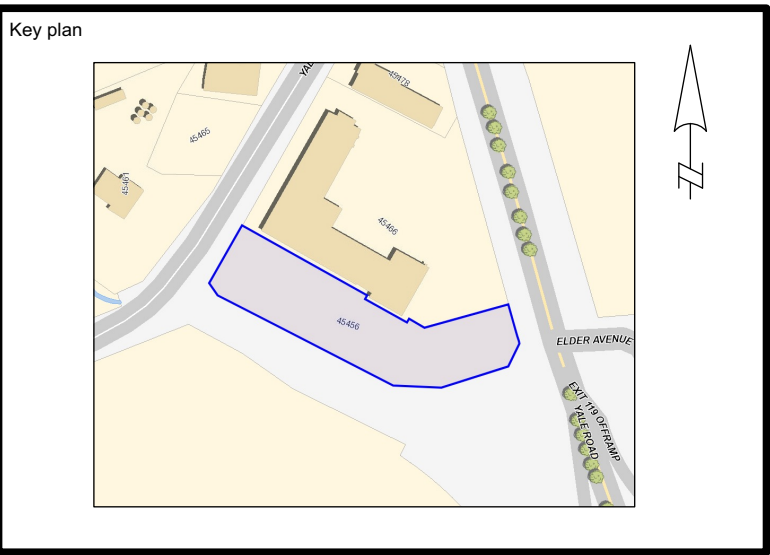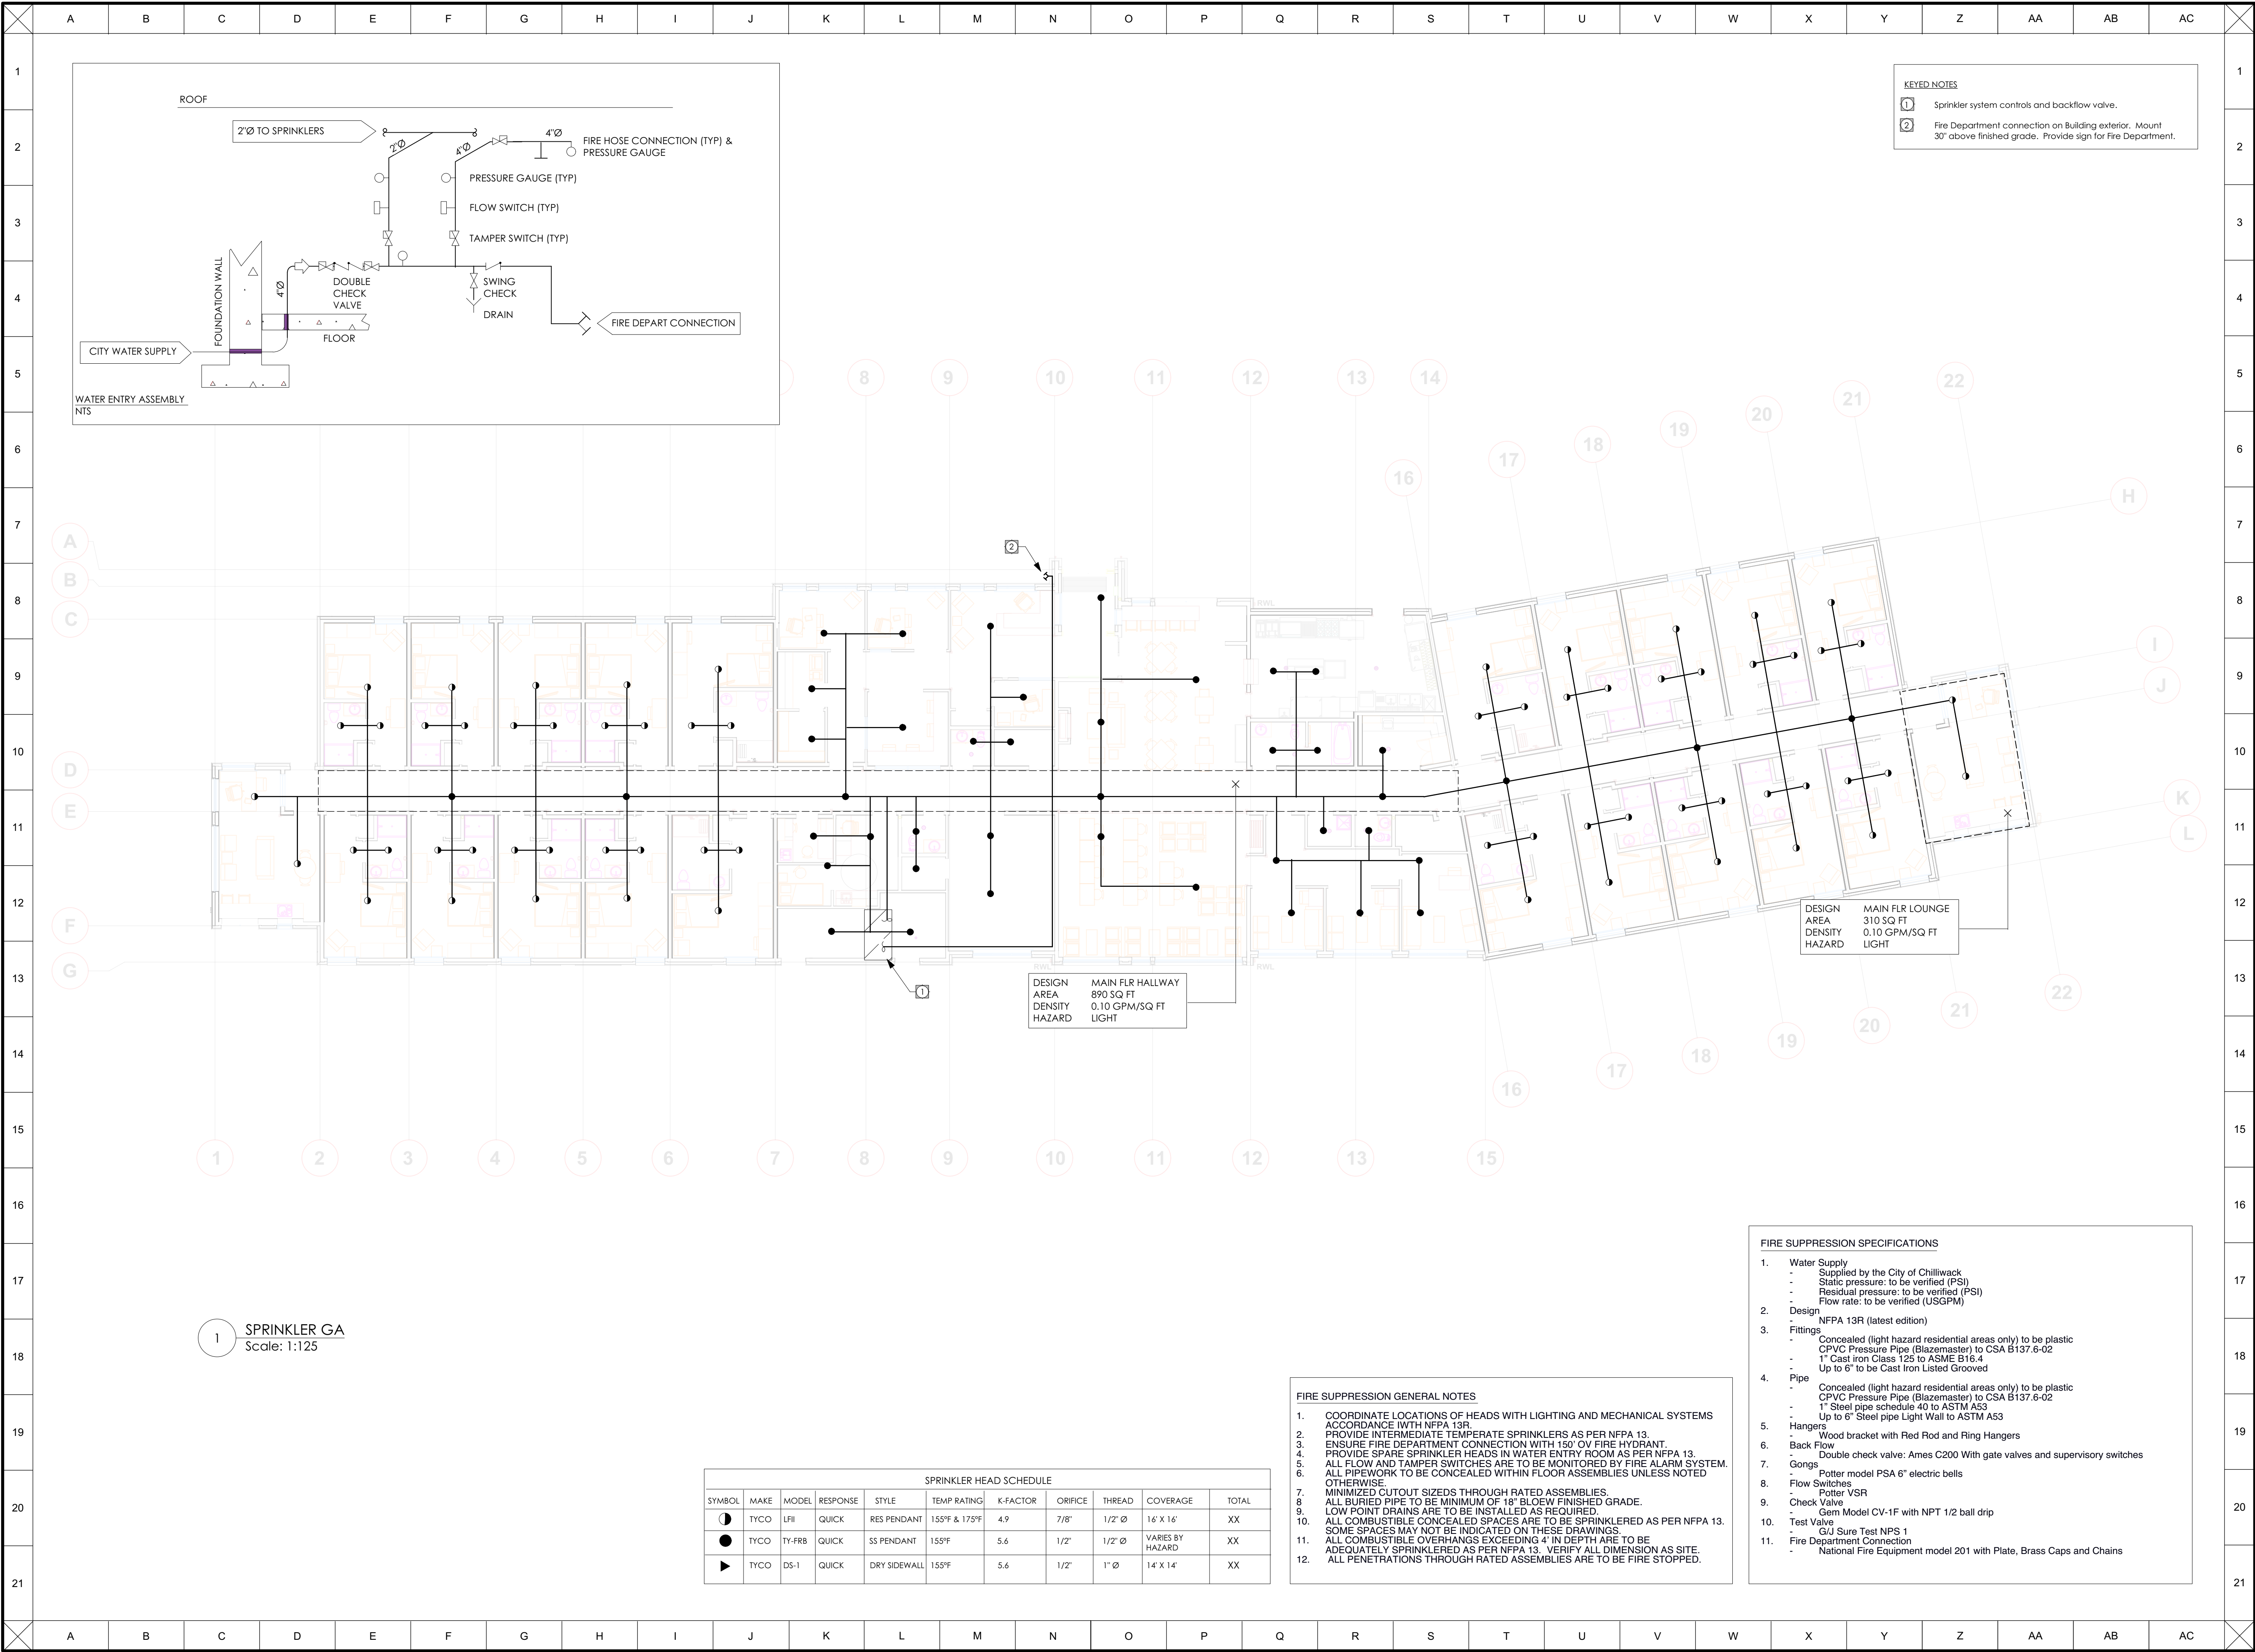

Notes:

1.0	5 JULY 2019	JB	ISSUED FOR CONSTRUCTION	JB/RO
Rev.	Date	Drawn by	Revision	Checked by
This drawing shall not be used for construction purposes unless approved below.				
Approved		Date		

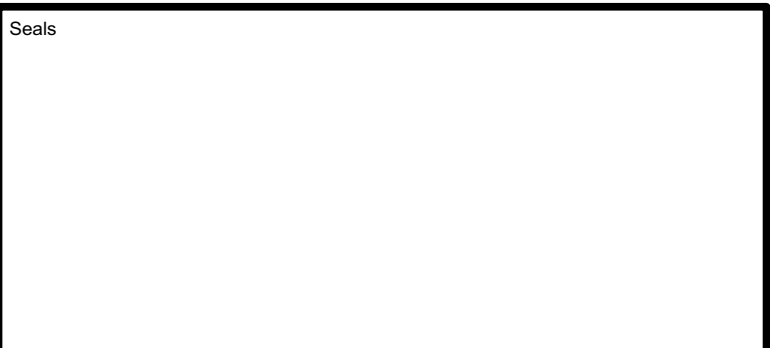

Craven, Huston, Powers
Architects
chparchitects.com
604-793-9445



Project
Youth Centre
45456 Yale Road
Chilliwack, BC



Drawing

FIRE SUPPRESSION SYSTEM			
Designed by	JB/RO	Drawn by	RO
Date	6 MARCH 2019	Scale	AS SHOWN
Project #	CHILLIWACK YOUTH-18	Drawing #	M7.0
Size	ARCH-D	Revision	1.0

2 1 0



Drawing			
DETAILS - 1			
Designed by	JB/RO	Drawn by	RO
Checked by	JB		
Date	6-MARCH 2019	Scale	AS-SHOWN
Size	ARCH-D		
Project #	CHILLIWACK YOUTH-18	Drawing #	M8.0
Revision	1.0		

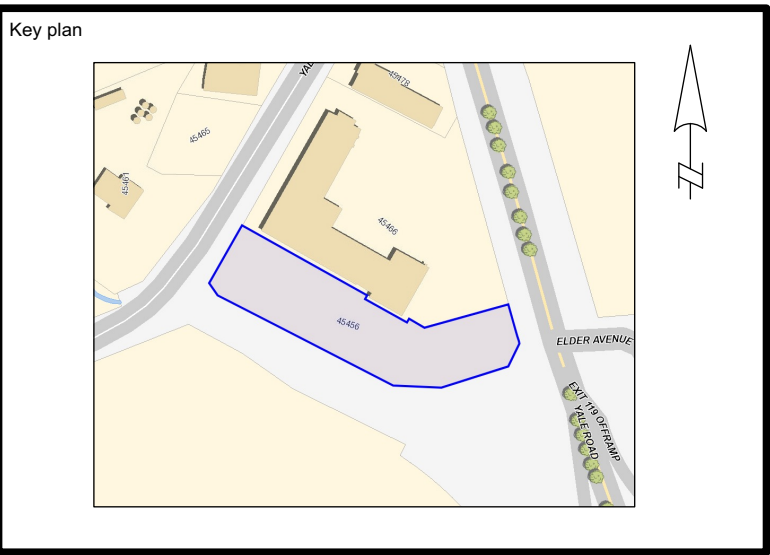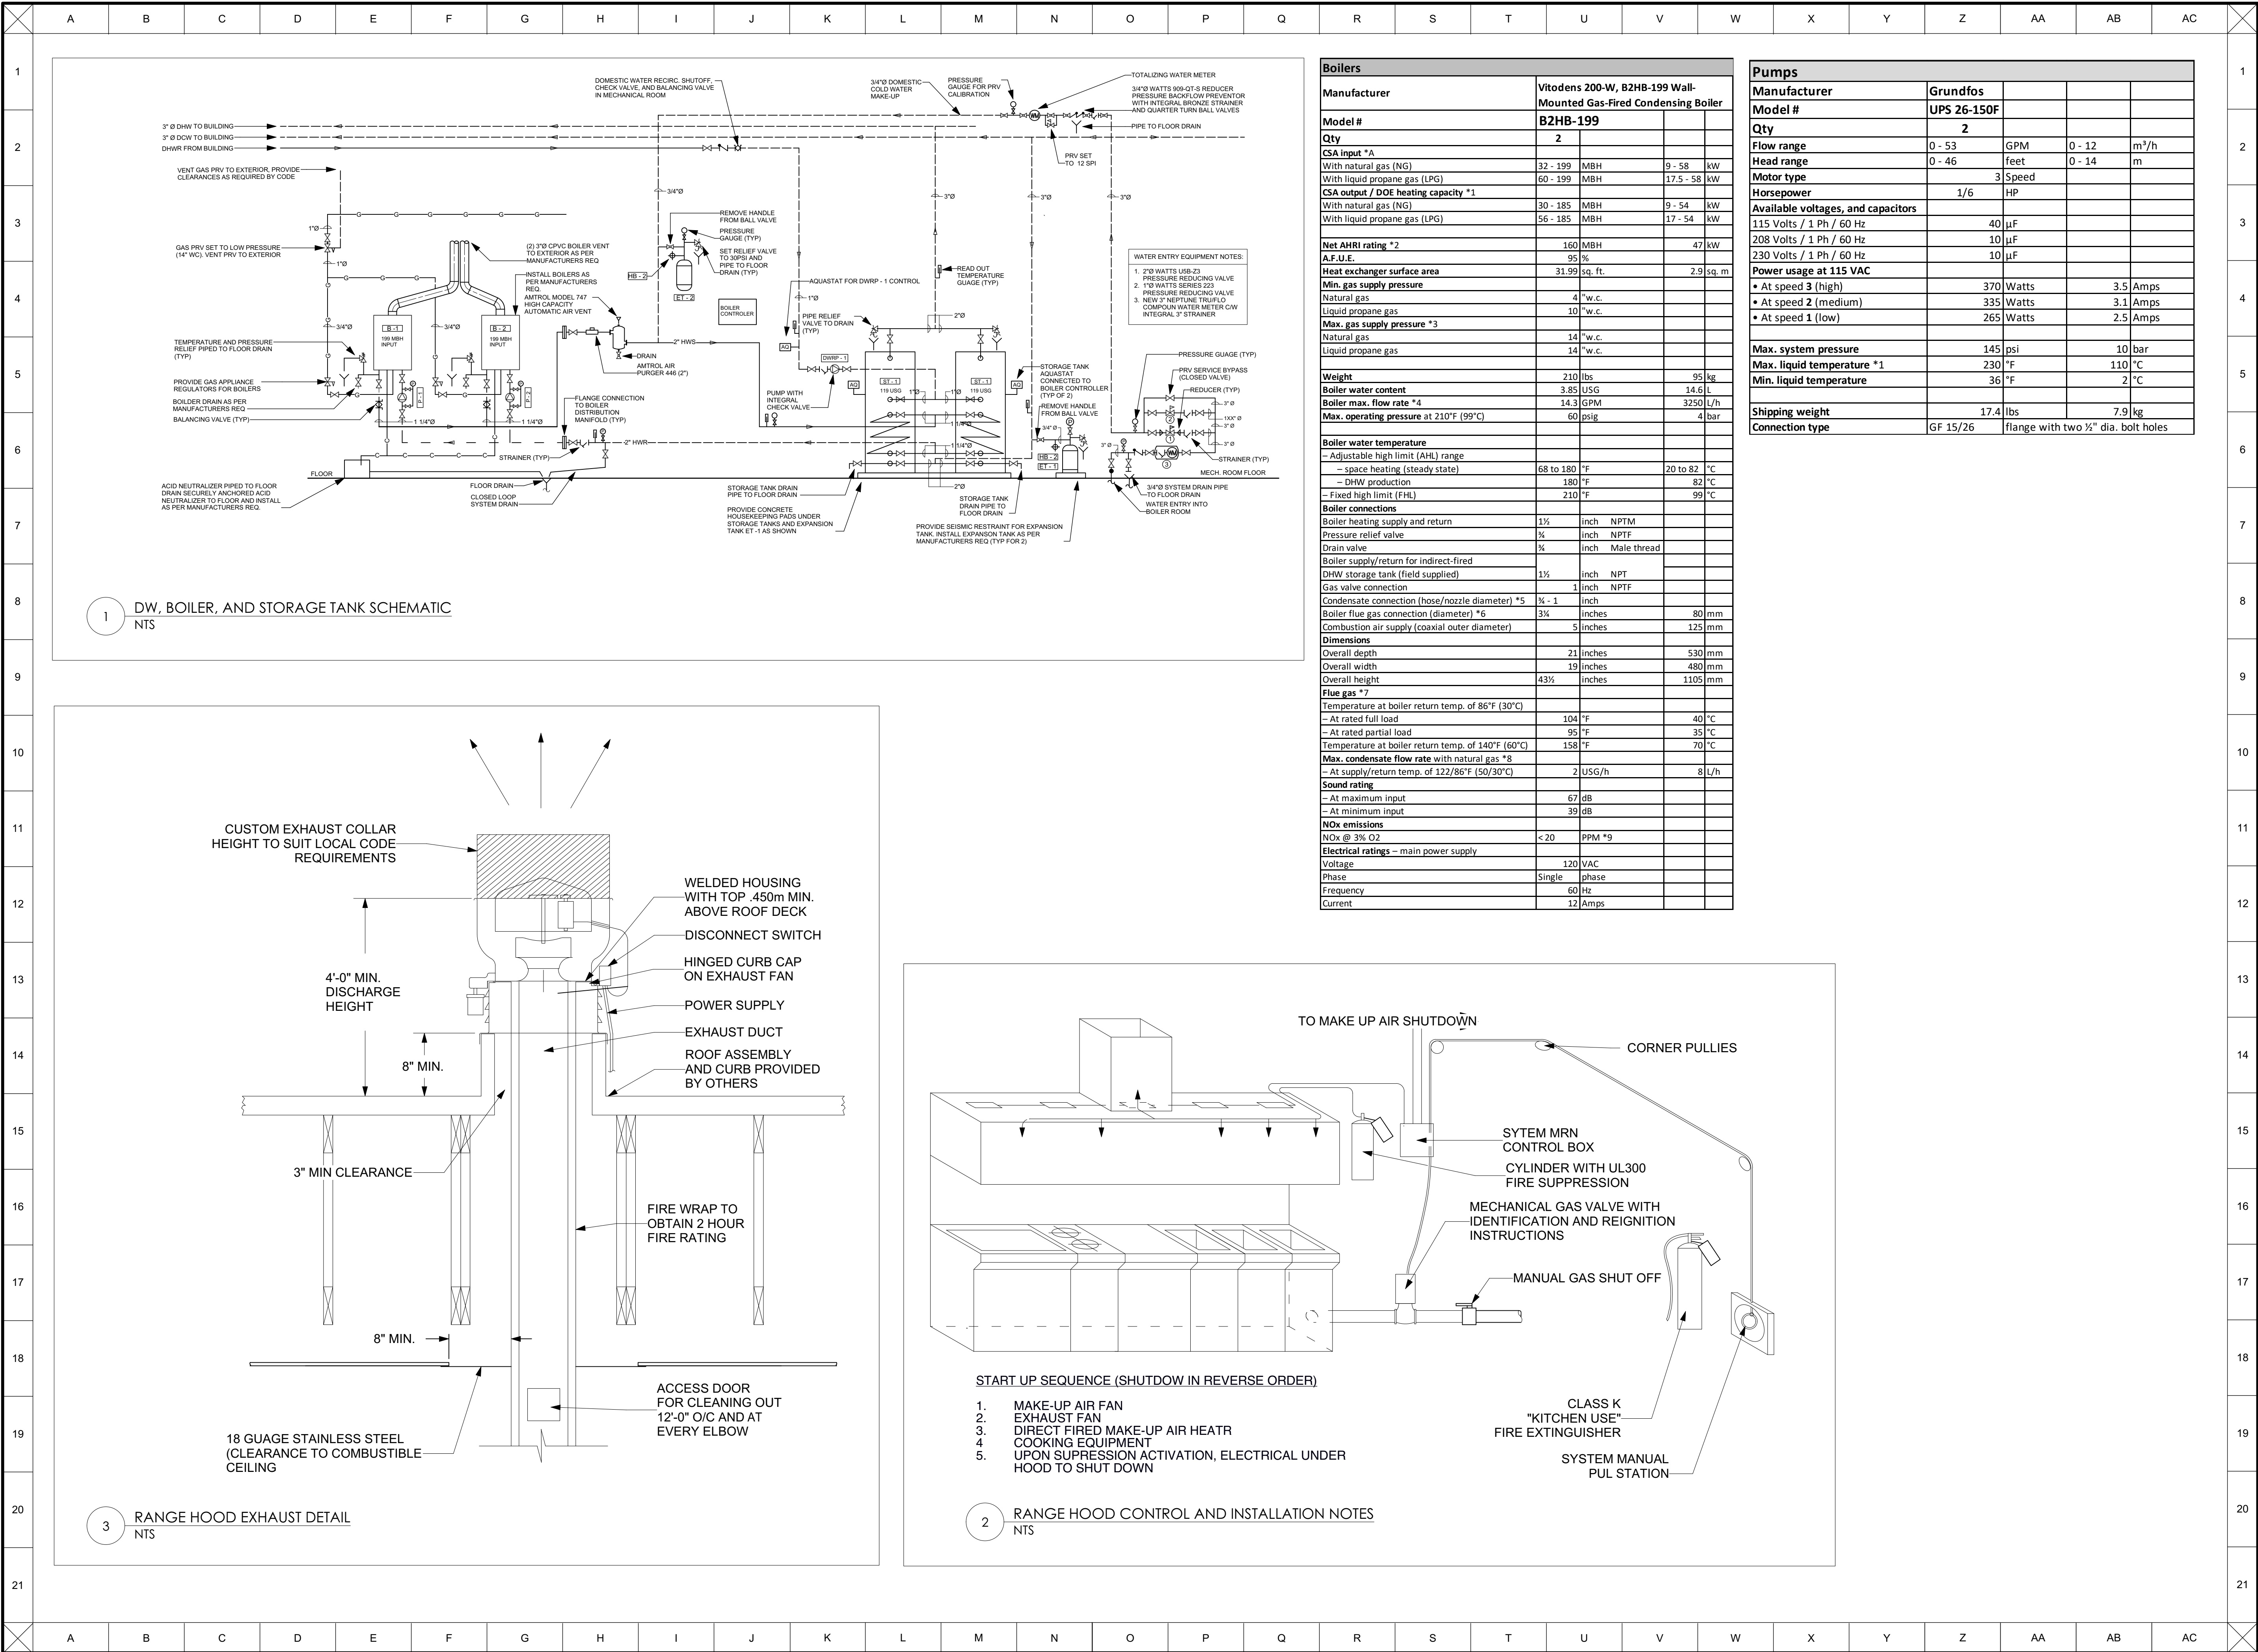

Notes:

1.0	5 JULY 2019	JB	ISSUED FOR CONSTRUCTION	JB/RO
Rev.	Date	Drawn by	Revision	Checked by
This drawing shall not be used for construction purposes unless approved below.				
Approved			Date	



Craven, Huston, Powers
Architects
chparchitects.com
604-793-9445



Project
Youth Centre
45456 Yale Road
Chilliwack, BC

Drawing

DETAILS - 2			
Designed by	JB/RO	Drawn by	RO
Date	6 MARCH 2019	Scale	AS-SHOWN
Project #	CHILLIWACK YOUTH-18	Drawing #	M9.0
Revision	1.0	Size	ARCH-D

